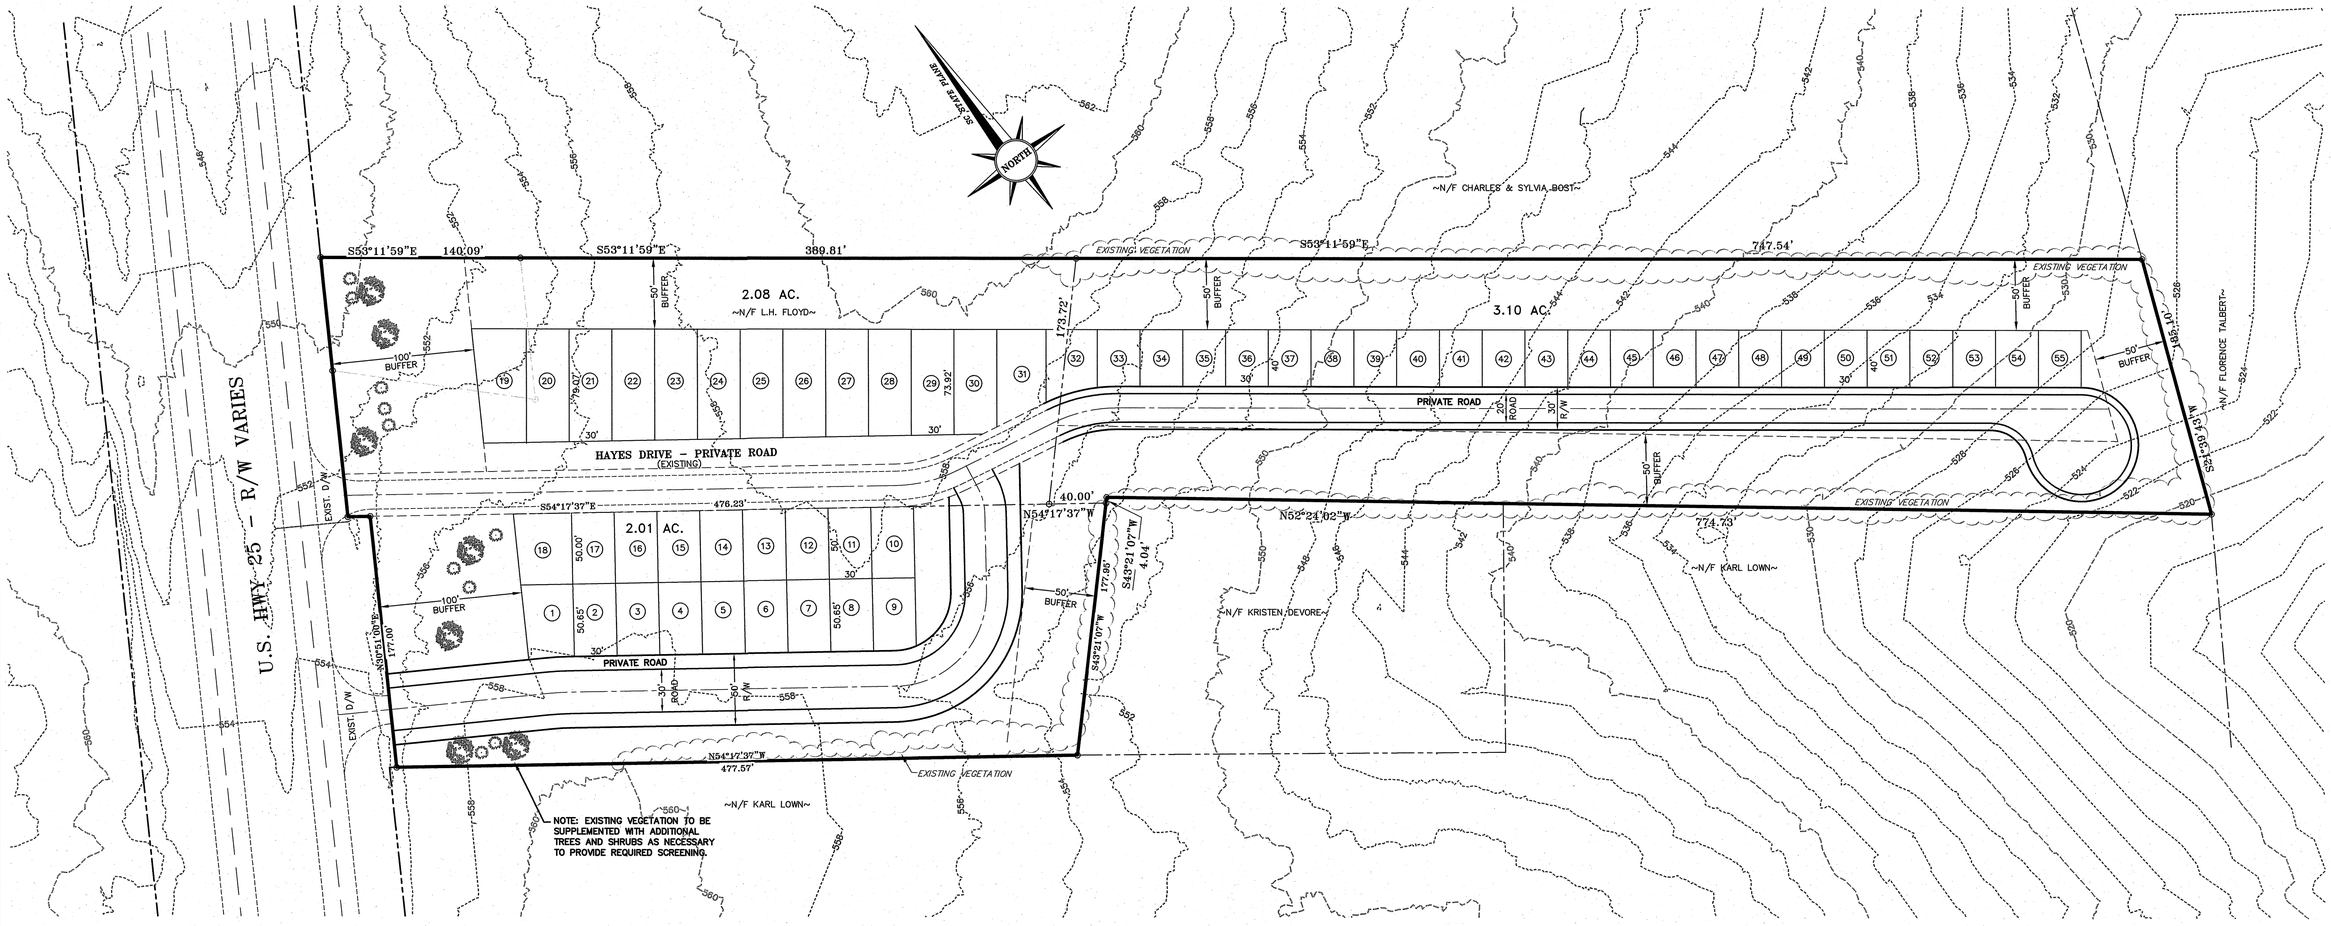

PROPOSED RV PARK

TOTAL AREA= 7.19 AC.
TOTAL RV SPACES= 55

IMPERVIOUS AREA= (10'x25')x55 SPACES
= 0.32 AC (4.4%)

A
PRELIMINARY SITE PLAN #3
FOR

DEREK S. FLOYD

EDGEFIELD COUNTY SOUTH CAROLINA

SCALE: 1" = 50' OCT. 1, 2020

50' 0 50'

PREPARED BY:
JAMES G. SWIFT & ASSOCIATES
CONSULTING ENGINEERS
1206 INTERSTATE PARKWAY – AUGUSTA, GA. – 30909
Phone: (706) 868-8803 Fax: (706) 868-5464

TAX MAP: PARCEL NO.

C:\Drawings\Derek Floyd\FLOYD_RV-PARK-PLAN-02.dwg 5/13/2020 9:29:54 AM EDT