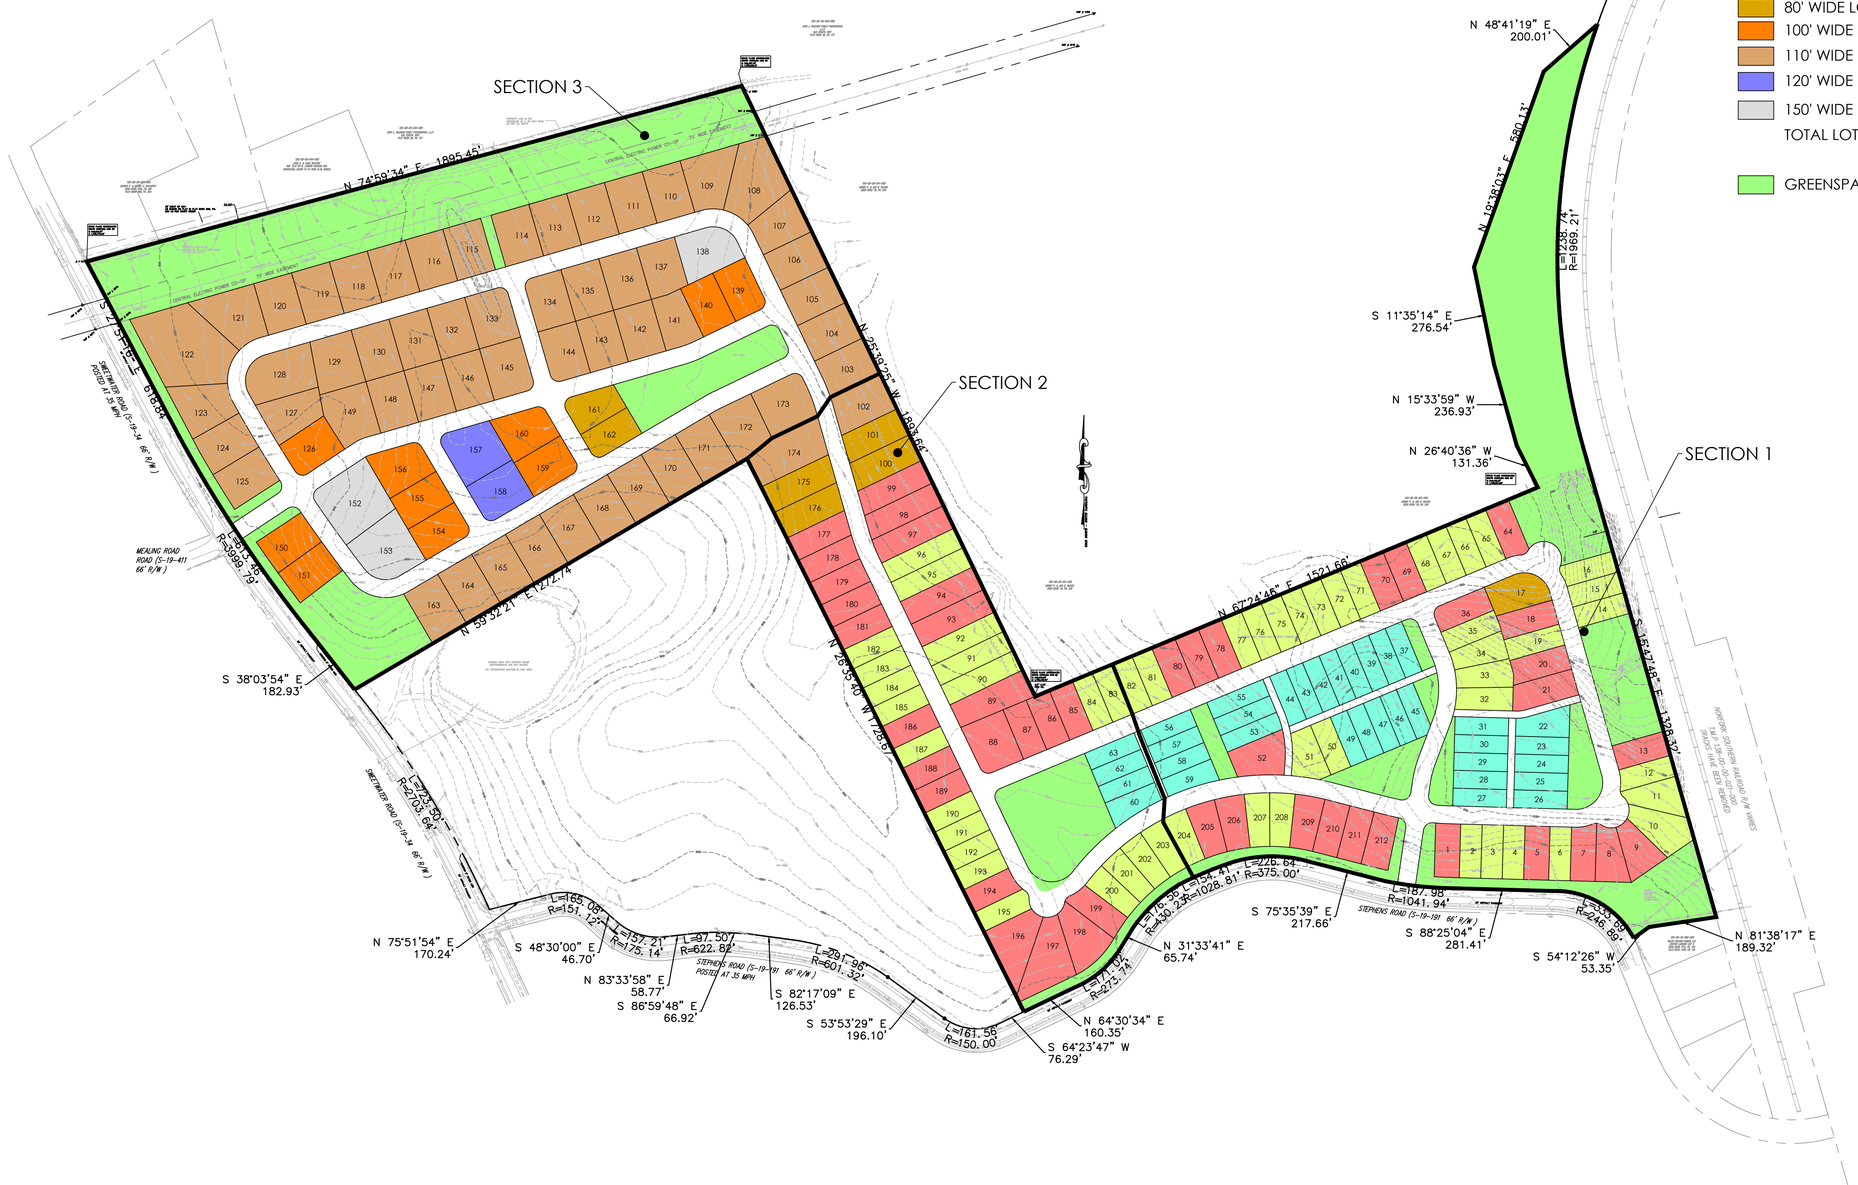

PROJECT DATA

50' WIDE LOTS	- 34 LOTS
60' WIDE LOTS	- 54 LOTS
70' WIDE LOTS	- 46 LOTS
80' WIDE LOTS	- 7 LOTS
100' WIDE LOTS	- 10 LOTS
110' WIDE LOTS	- 56 LOTS
120' WIDE LOTS	- 2 LOTS
150' WIDE LOTS	- 3 LOTS
TOTAL LOTS	- 212 LOTS

GREENSPACE

200' 0 200' 400'
GRAPHIC SCALE 1" = 200'

REVISION BLOCK		
DATE	DESCRIPTION	BY

CIVILDESIGN SOLUTIONS
371 MAIN STREET
P.O. BOX 603
WARRENTON, GA 30828
706.465.0900 OFFICE
706.465.0909 FAX
civildesignsolutions.com

CONCEPT PLAN 4

TAVERN HILL

TAX PARCEL 125-00-00-012-000 - 105.70 ACRES
EDGEFIELD COUNTY, SOUTH CAROLINA

DATE:	8/27/19
SCALE:	1"=200'
DESIGNED BY:	SLJ
CHECKED BY:	LHH
ACAD FILE:	18-017
DRAWING NO:	18-017C4

SHEET NO. 1 OF 1 SHEETS